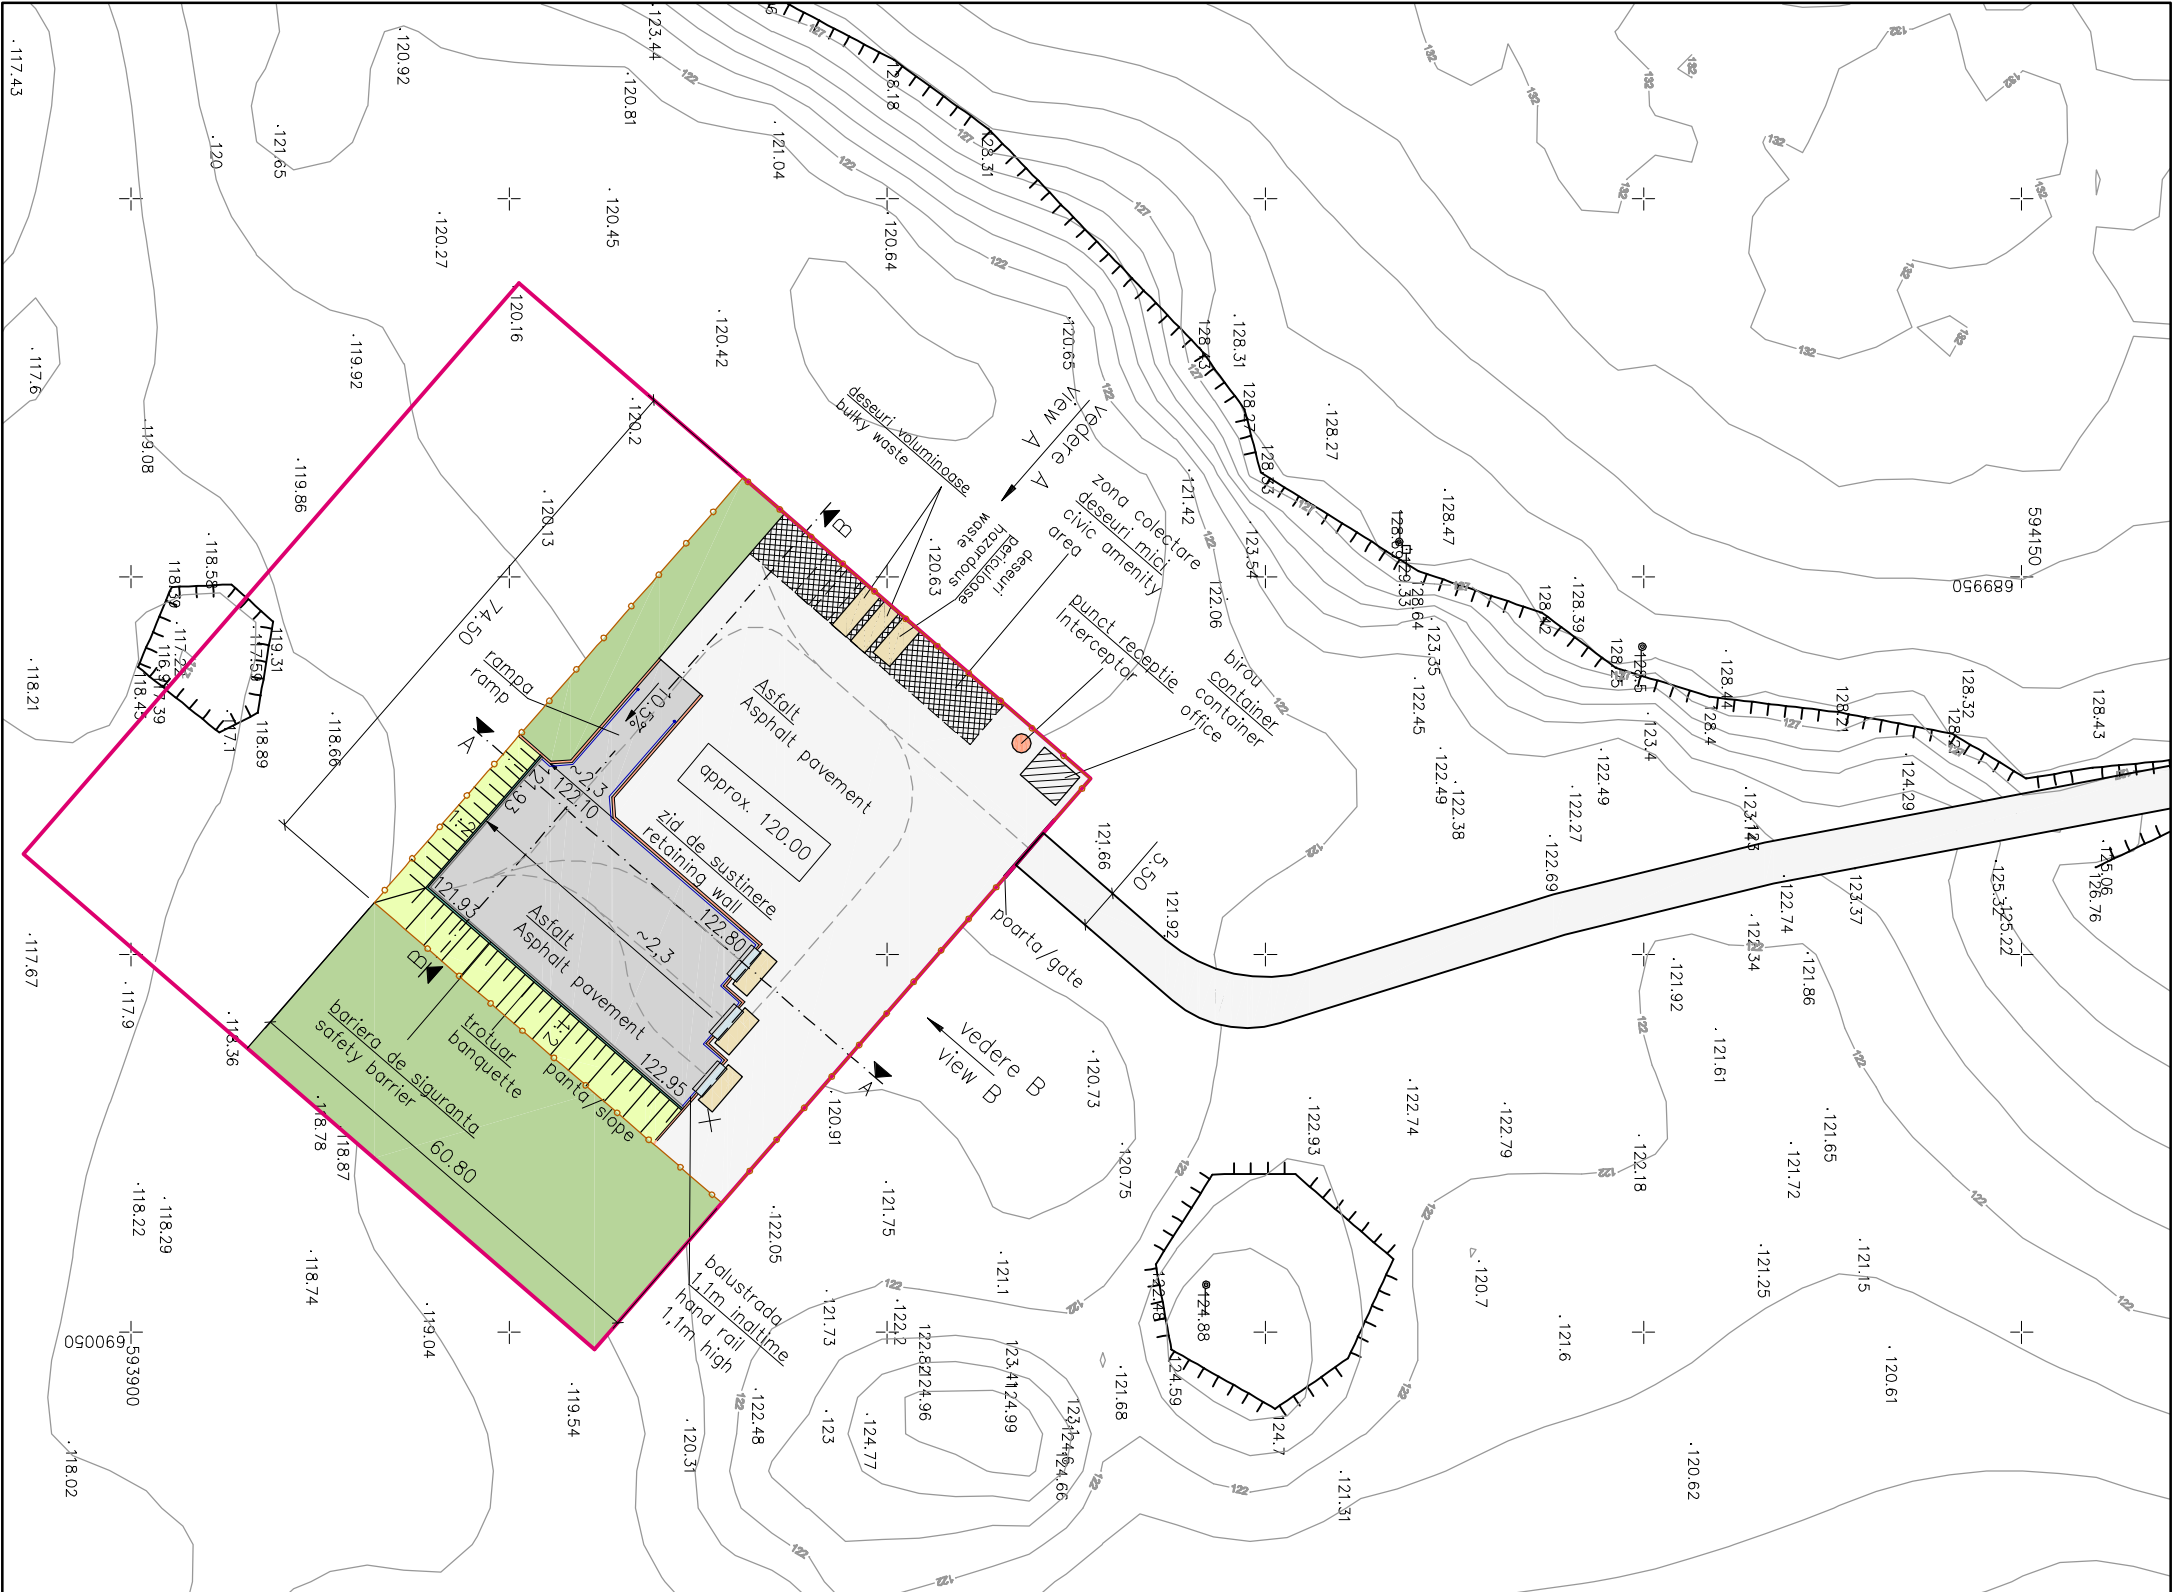


Legenda/ Legend:

- Platforma suspendata/rampa/ Platform top/ramp
- Platforma nivel ±0.0/ Platform level ±0.0
- panta/ slope
- zona verde/ green area
- container/ container
- zona colectare deseuri mici/ reservation area for civic amenity zone
- zid de sustinere/ retaining wall
- troliuar/ banquette
- gard/ fence
- bariera, balustrada/ barrier, hand rail
- bariera de siguranta/ safety barrier
- pozitia stetei de transfer / location
- transfer station

Rev.	Data/Date		Modificari/Modifications (cauze/causes):				
C&E Consulting und Engineering GmbH Jagdstrassenstrasse 52 09117 Chemnitz Fon: 0371/ 8 81 43 80 Fax: 0371/ 8 81 45 89  Project/Project: Asistență tehnică pentru pregătirea proiectului în sectorul de Mediu - România Asistență tehnică pentru pregătirea proiectului în sectorul deșeurilor solide Technical Assistance for project preparation in the Environment sector -Romania Technical Assistance for project preparation in the solid waste sector Lucrari de Construcții/Constructions Works: <u>Județul Vaslui - Statie de Transfer Negrești</u> <u>Vaslui County - Transfer station Negrești</u> <u>plan de amplasament varianta 2 cu pod-bascula</u> <u>site plan option 2 without weighbridge</u>							
Certif. Nr. Certif. No.		Sef Echipo Team Leader		J. Hübner			
		Protection expert Design Expert		A. Genz			
		Auto Cad Designer		C. Blümel			
Faza Phase		Scale		1:1000			
		Contracting Authority:		Ministry of Environment			
		Final Beneficiary:		Vaslui County Council			
TP/BD		No:		200SIPOI/6PIPA/001-04			
301-1136-1-1.4-3/10.03				Planşa Sheet	Planse Sheets		
				1	1		