
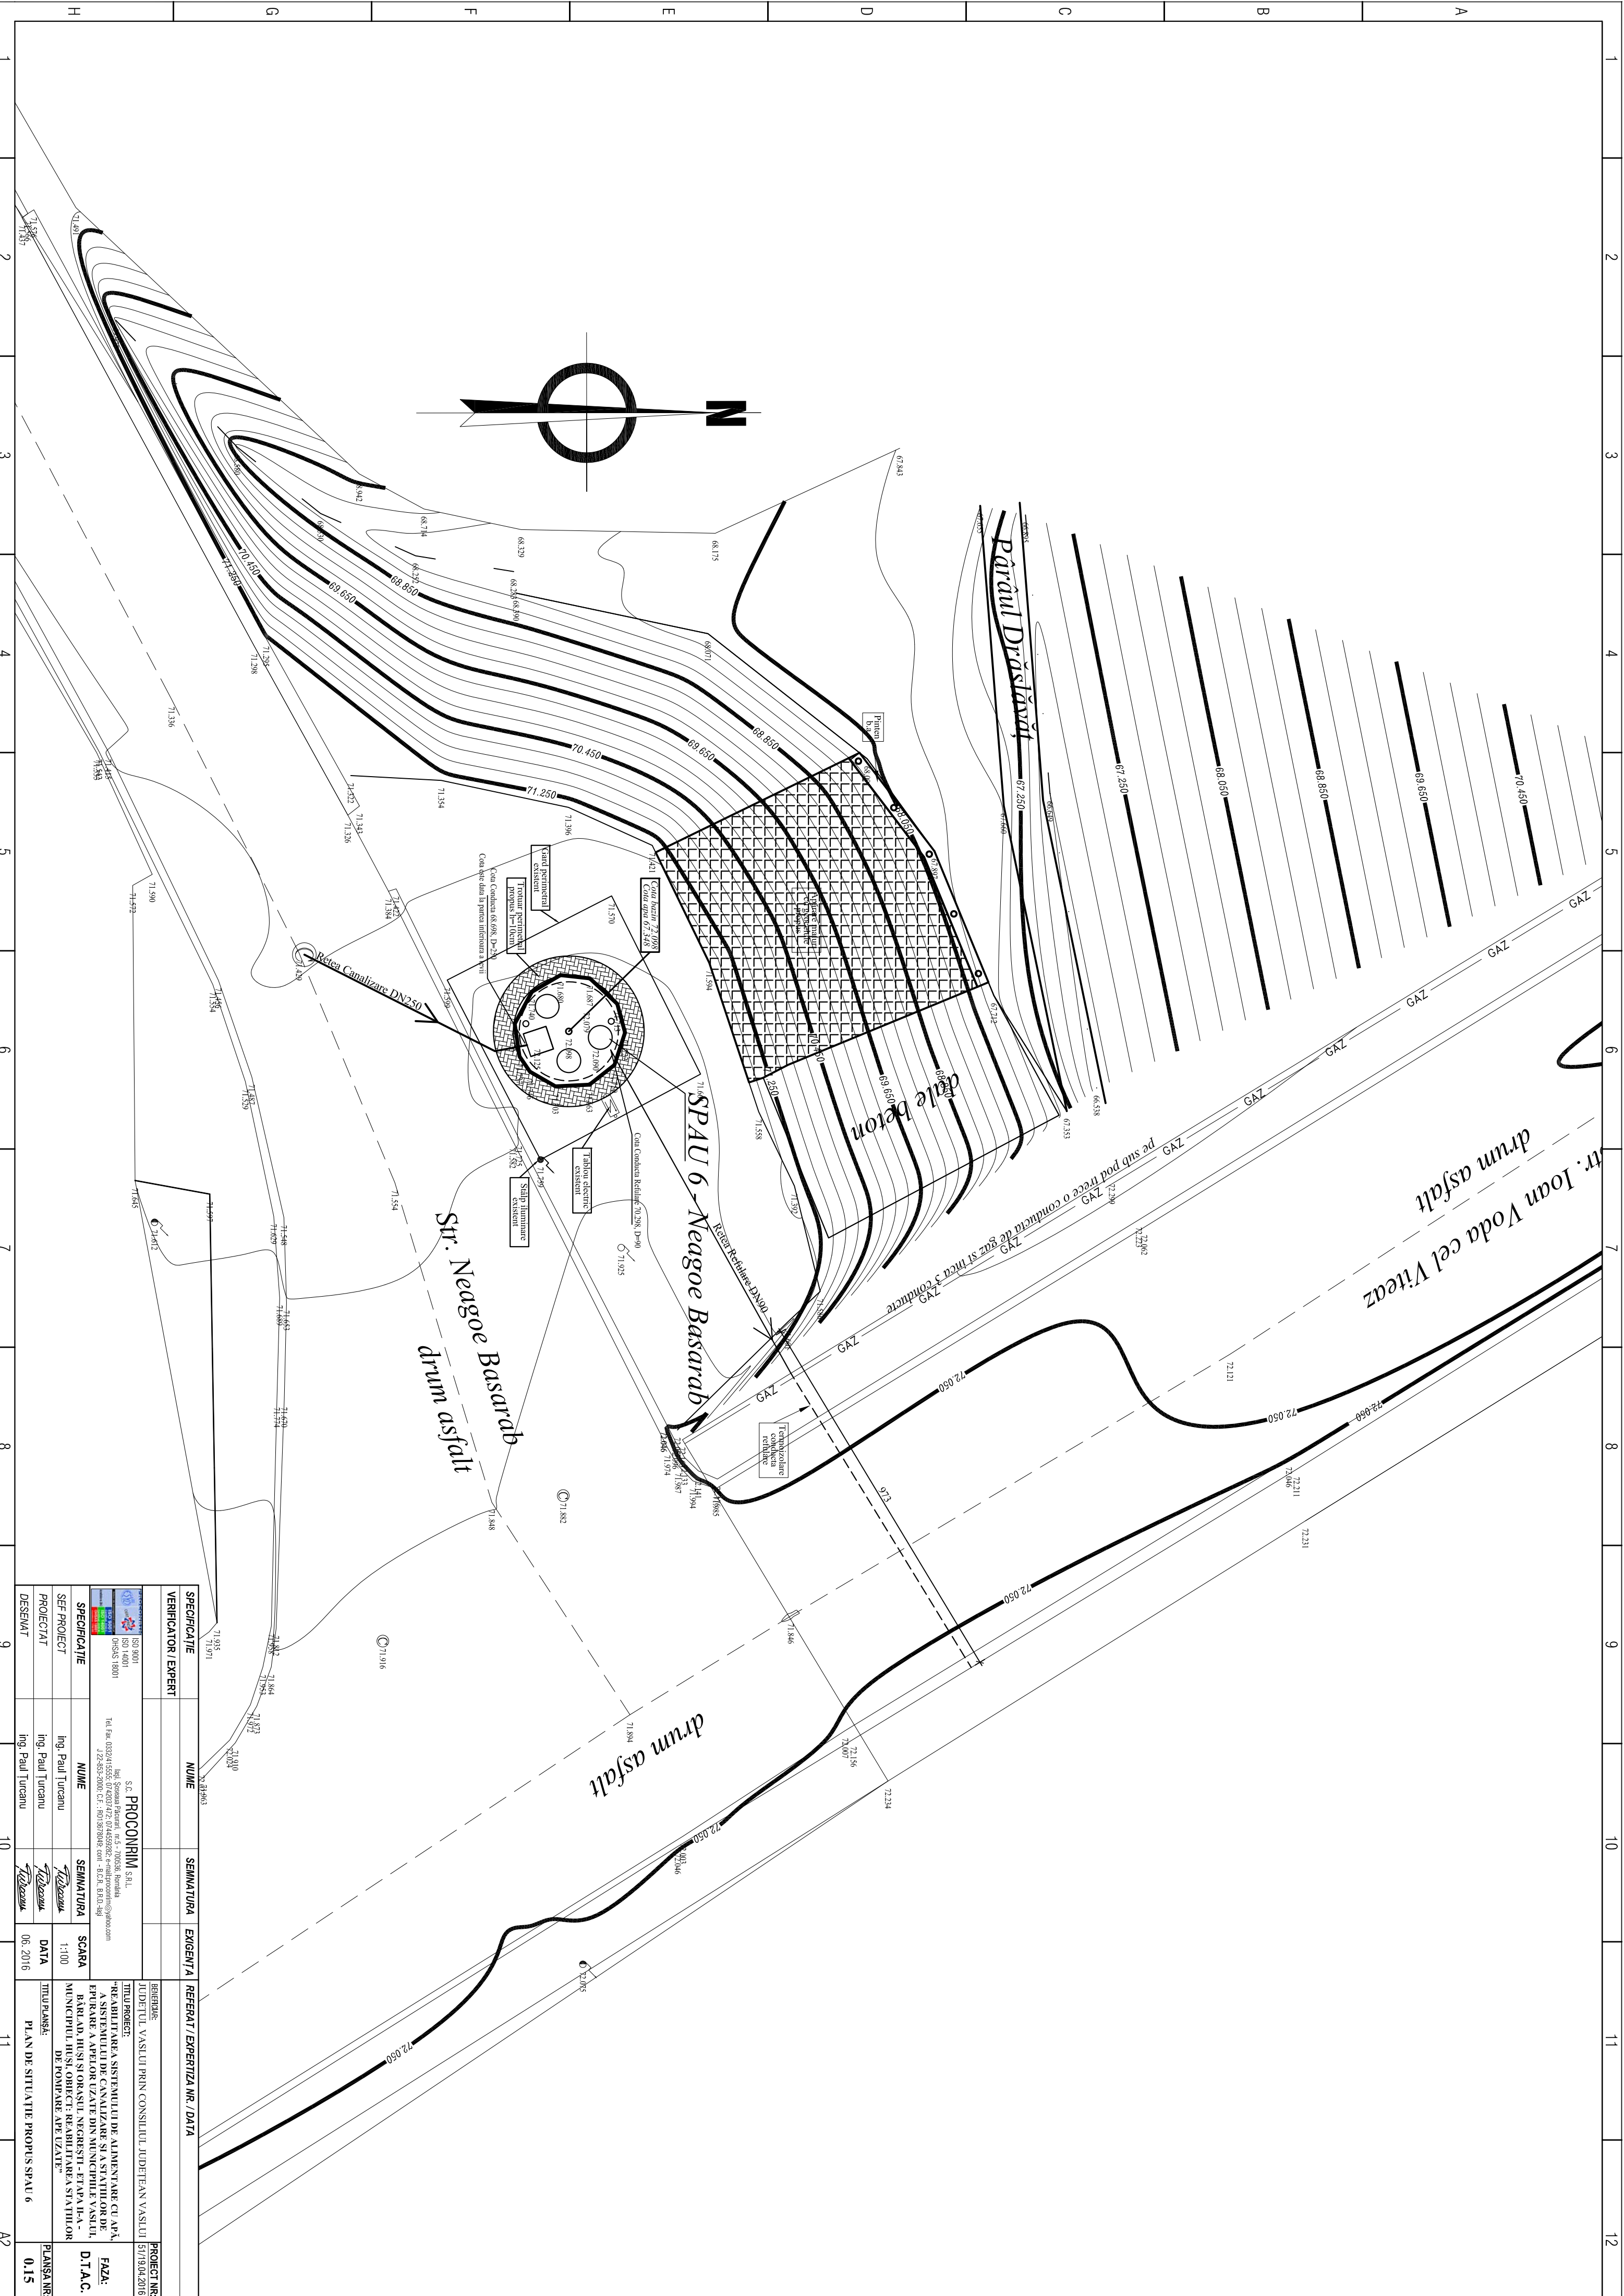


 

	SPECIFICATIE	VERIFICATOR EXPERT	NUME	SEMANTURA	EXGENTA	REFERAT / EXPERTIZA NR. / DATA	PROIECT NR/NR
	ISO 9001 ISO 14001 OHSAS 18001		S.C. PROCONSTRIM S.R.L.				5/19/19.04.2016
	SPECIFICATIE	NUME	SEMANTURA	SCARA	DATA	TITLU PLANSA:	PLANSA NR
