
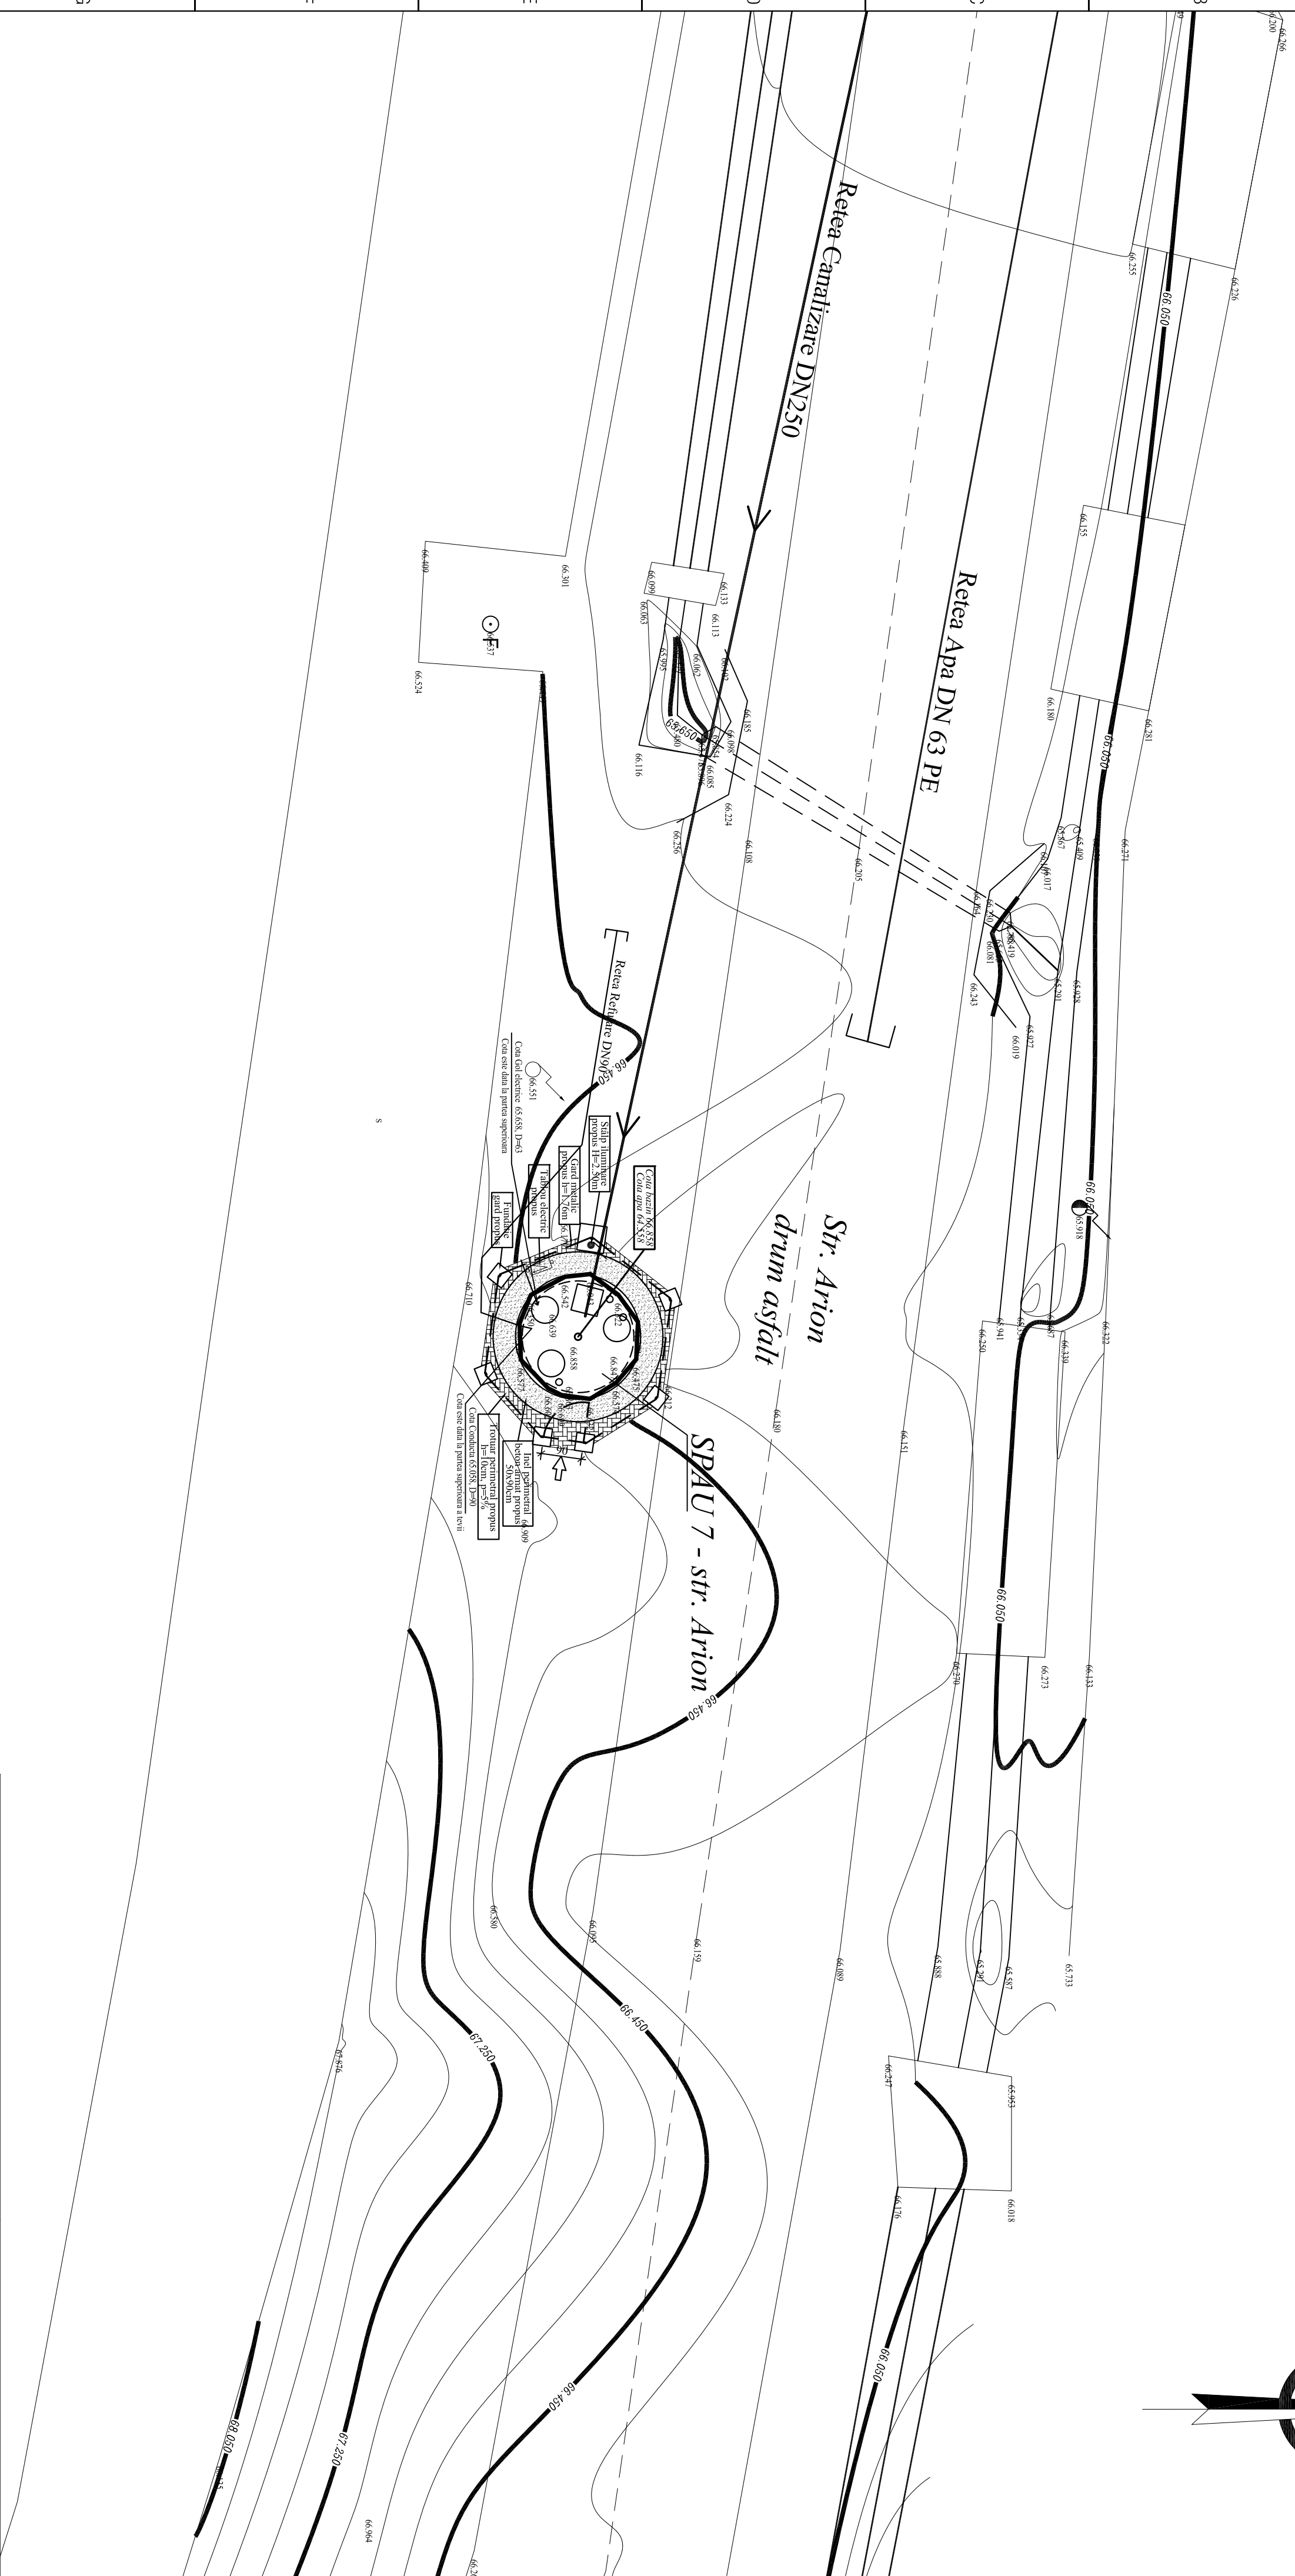


 

SPECIFICATIE	NUME	SEMANTURA	EXIGENTA	REFERAT / EXPERIȚA NR./DATA	PROIECT NR/NR
VERIFICATOR / EXPERT					
S.C. PROCONFIN S.R.L.					
					
