

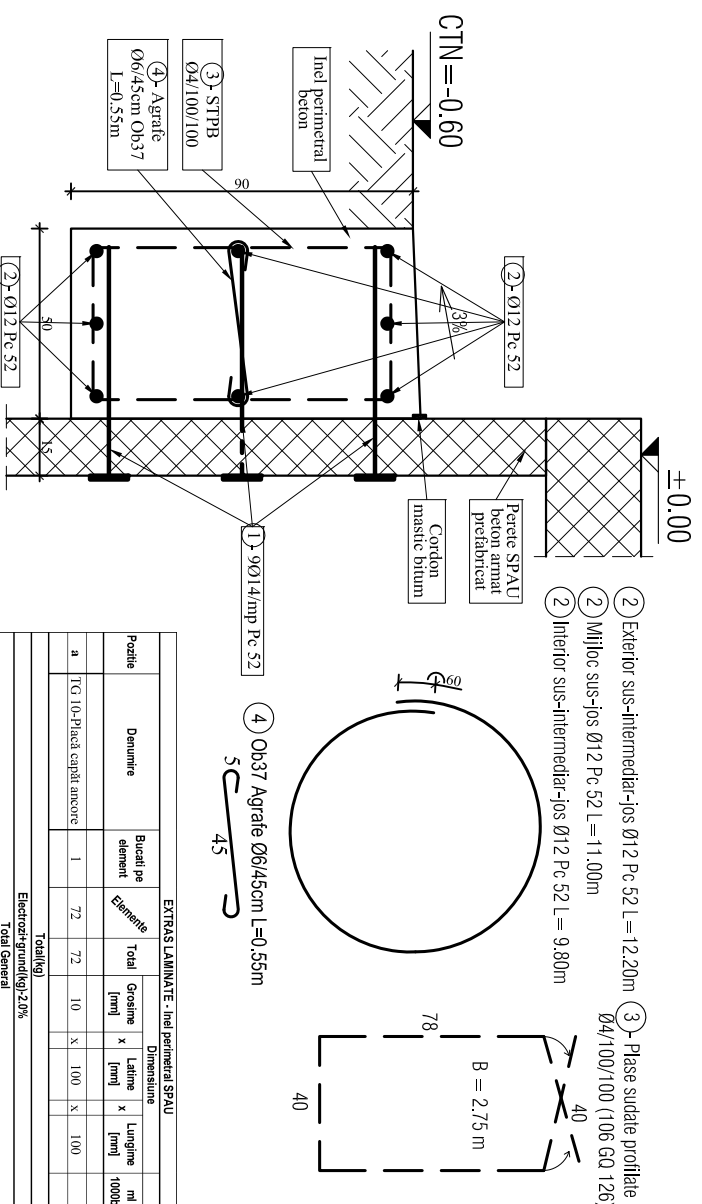
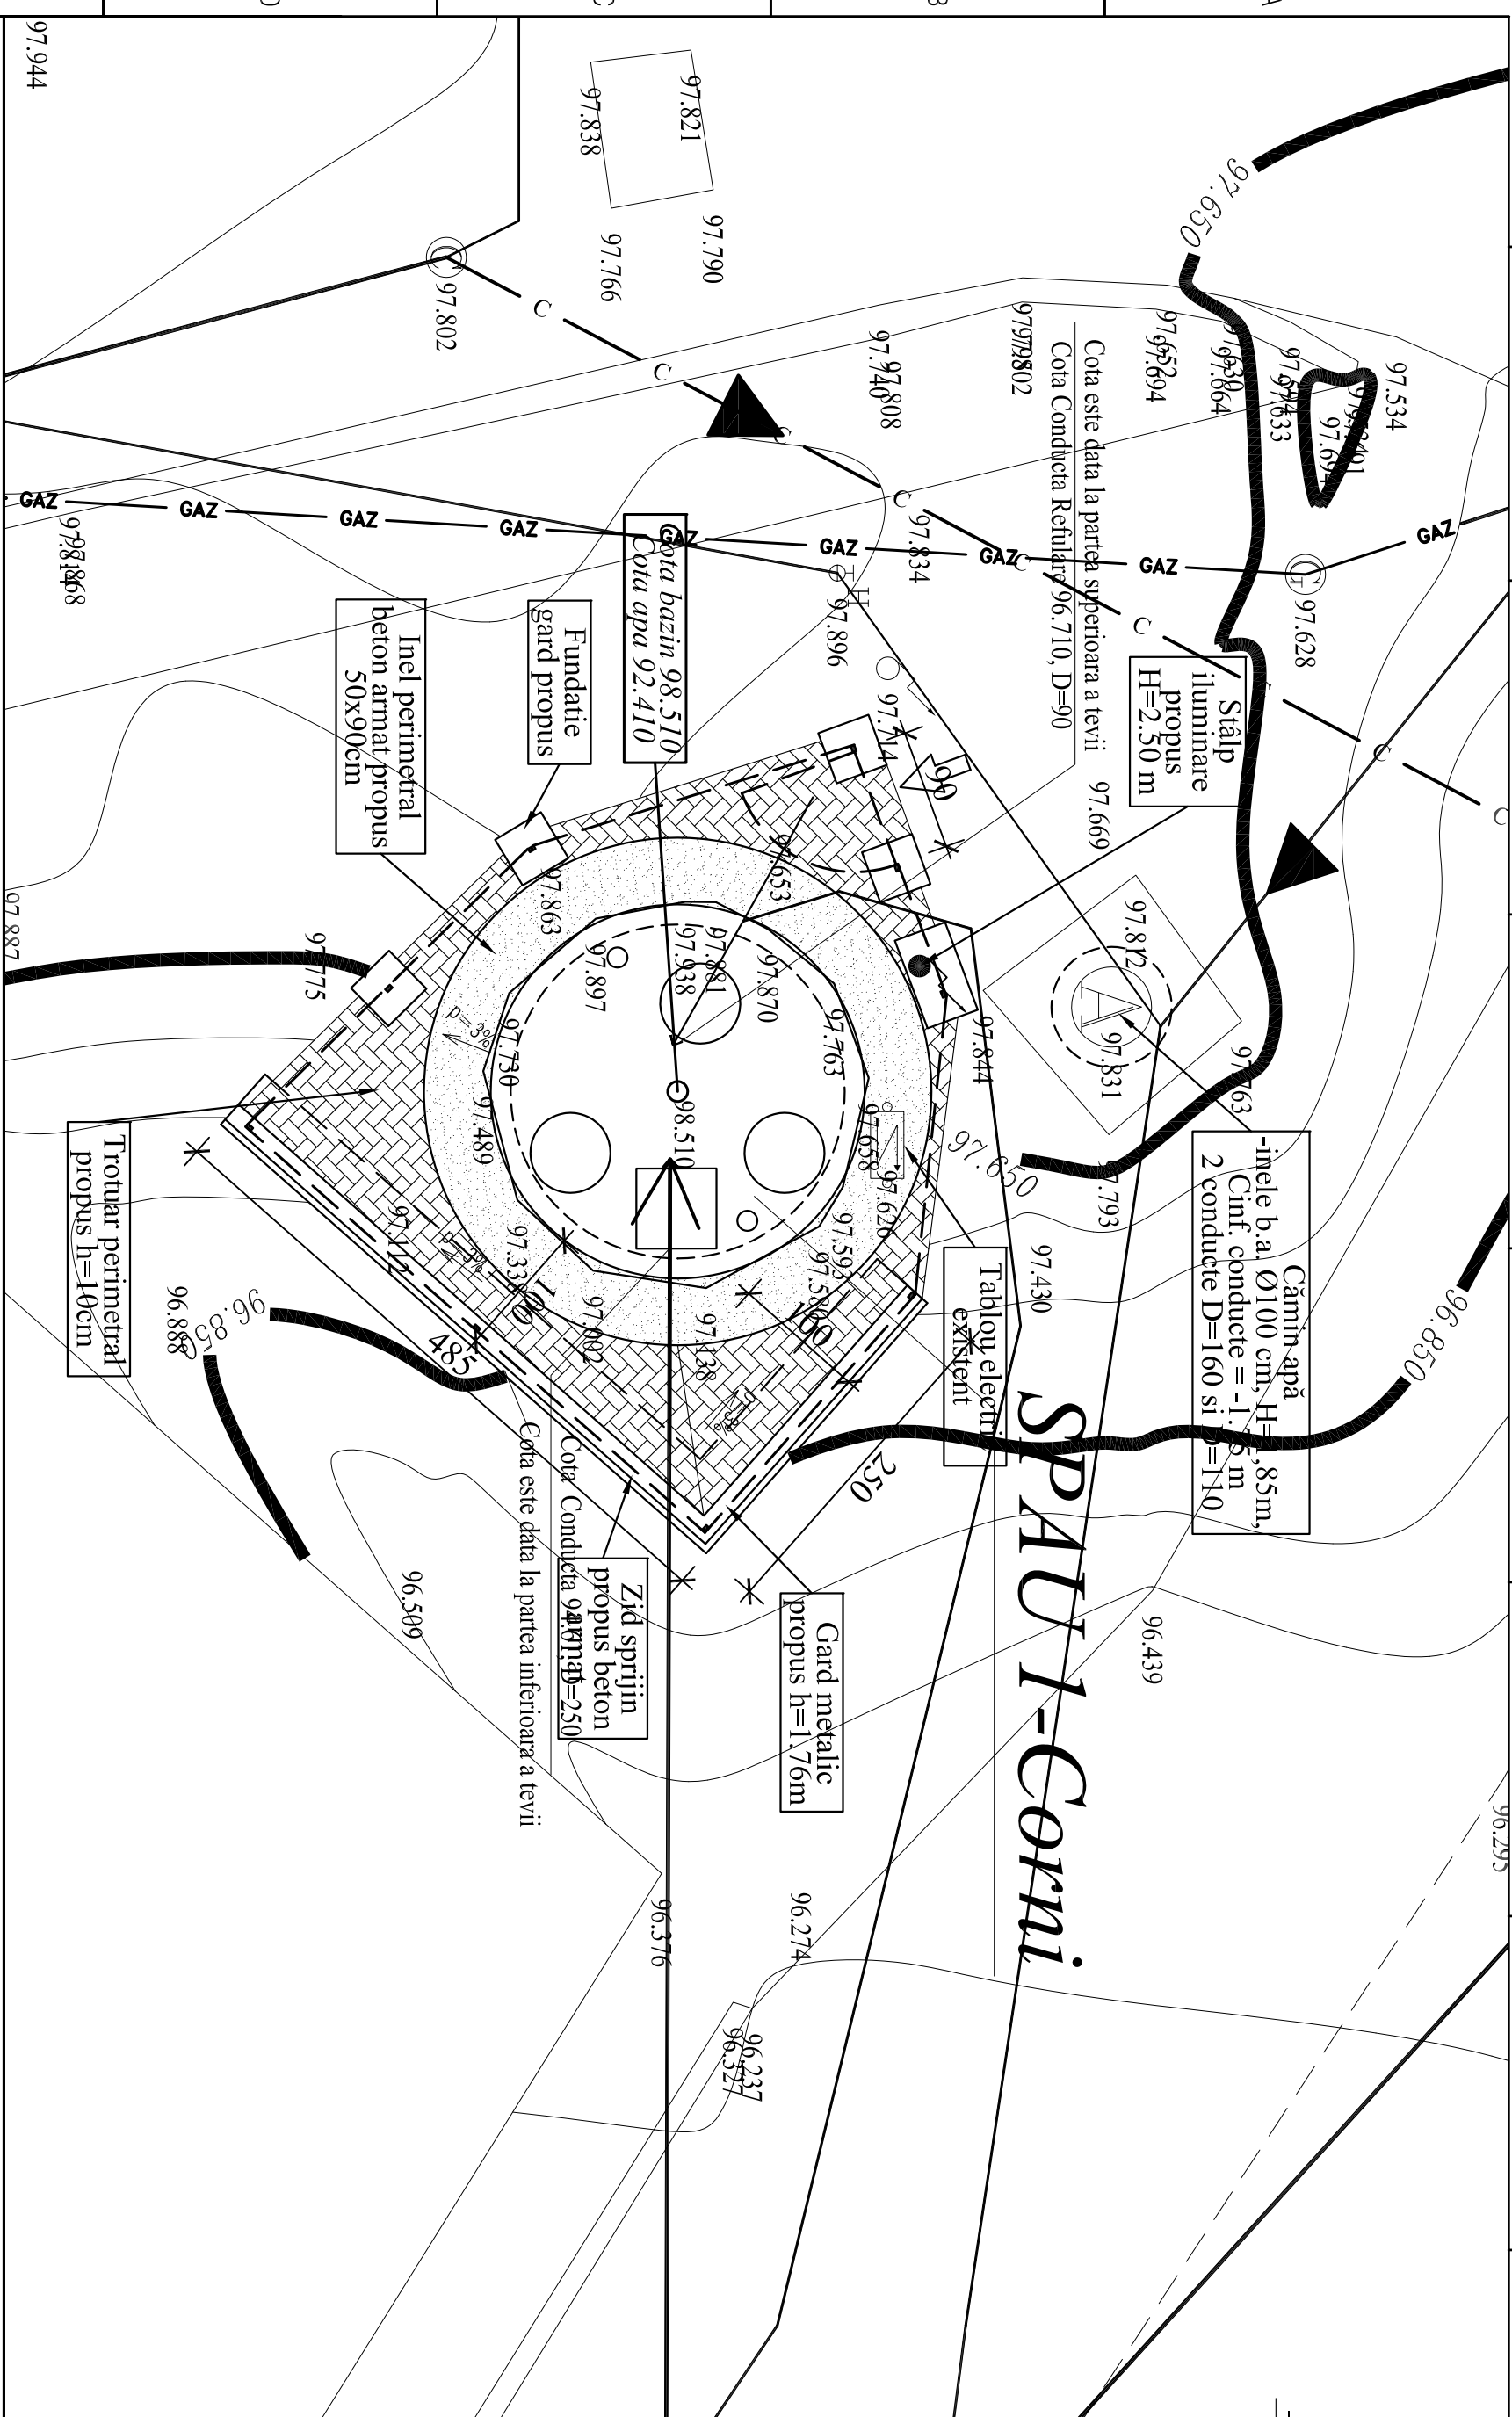
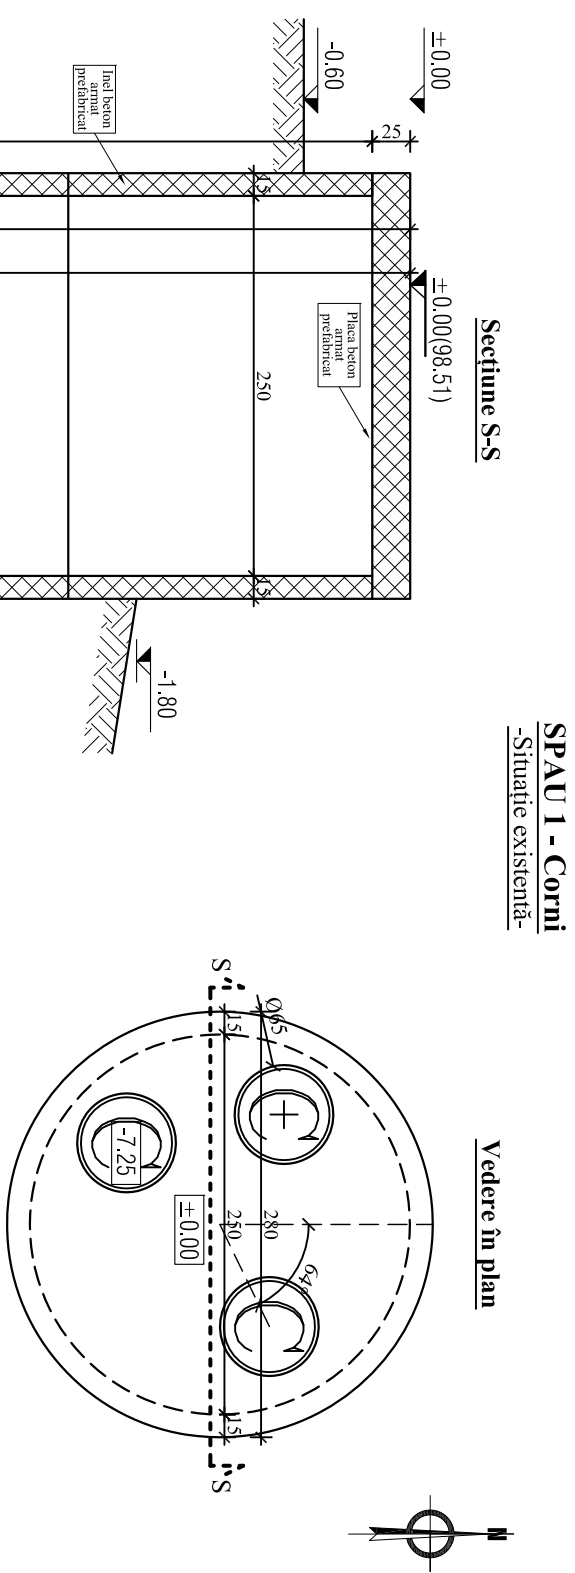


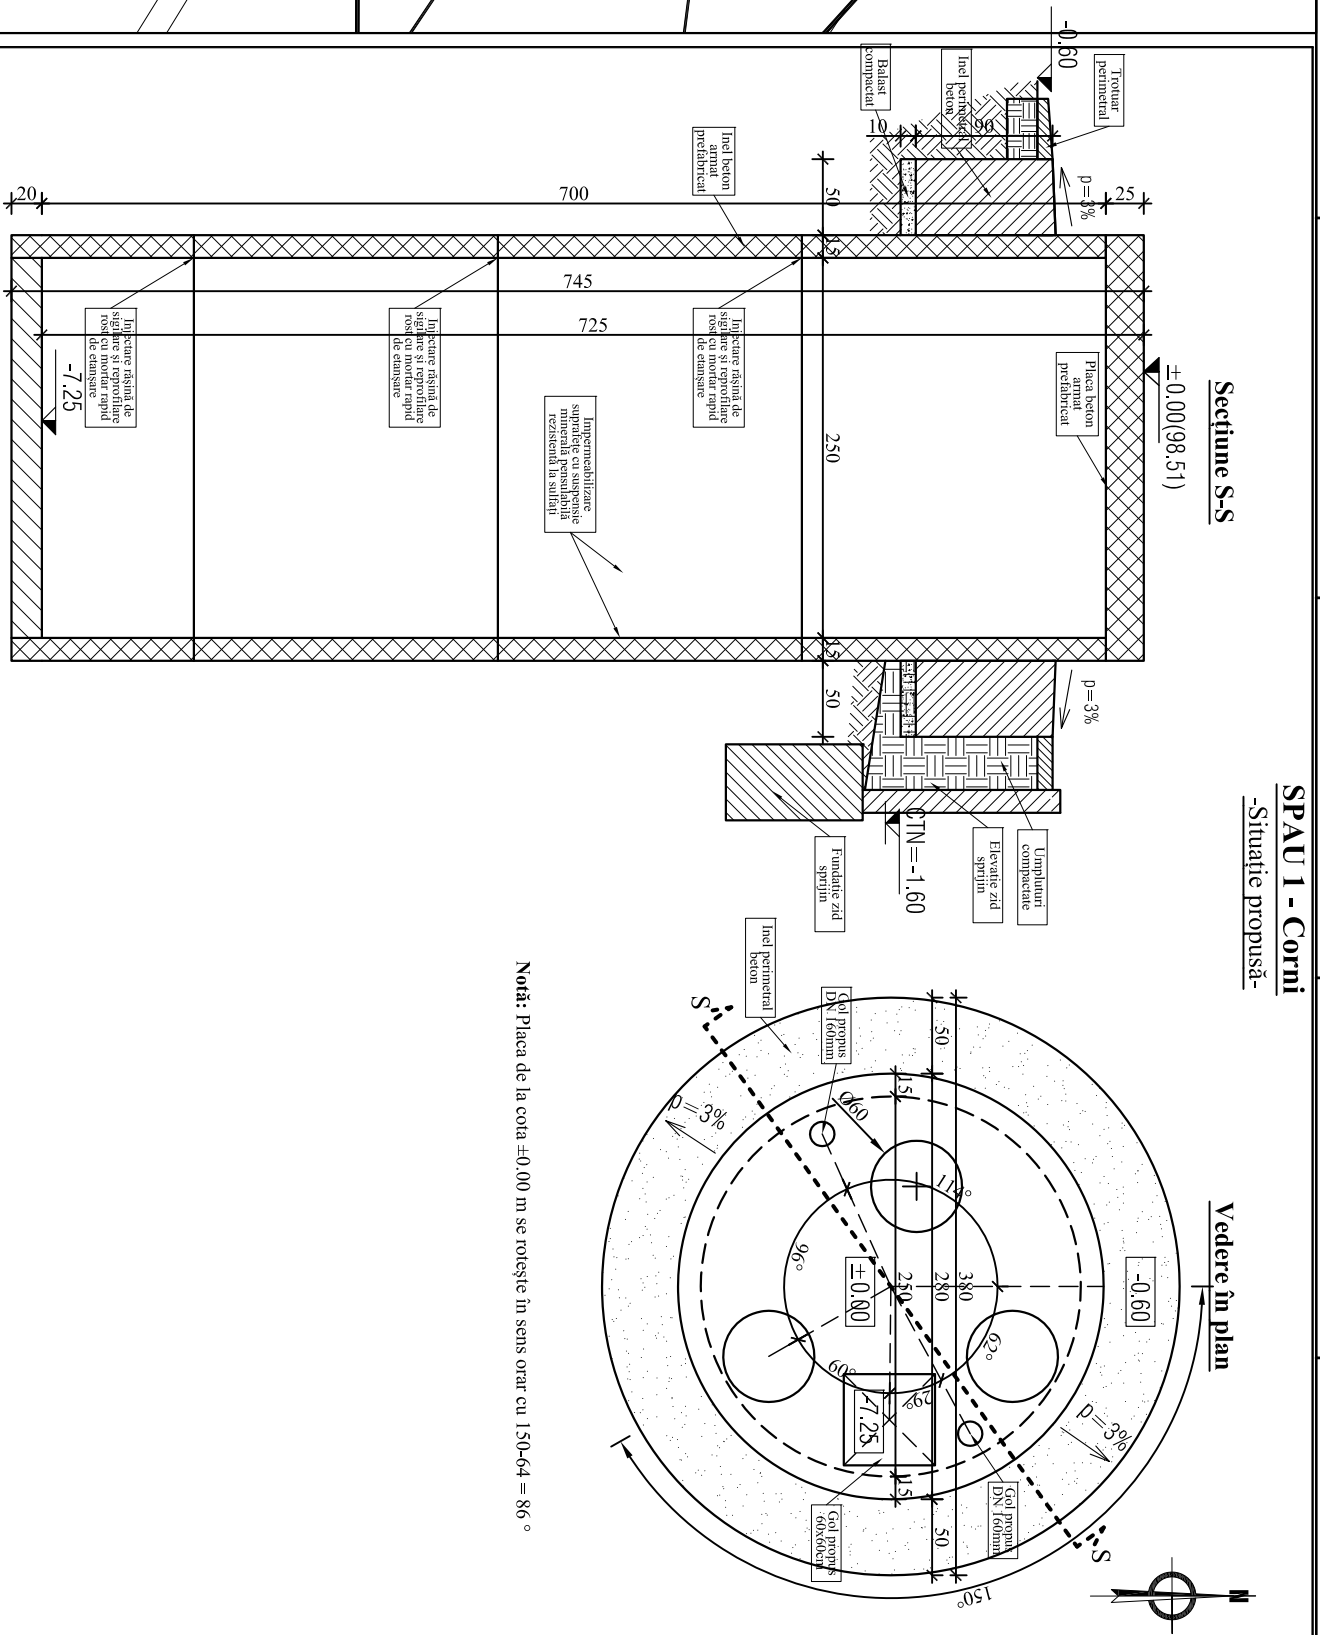


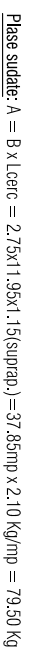

9	10	11	12	