
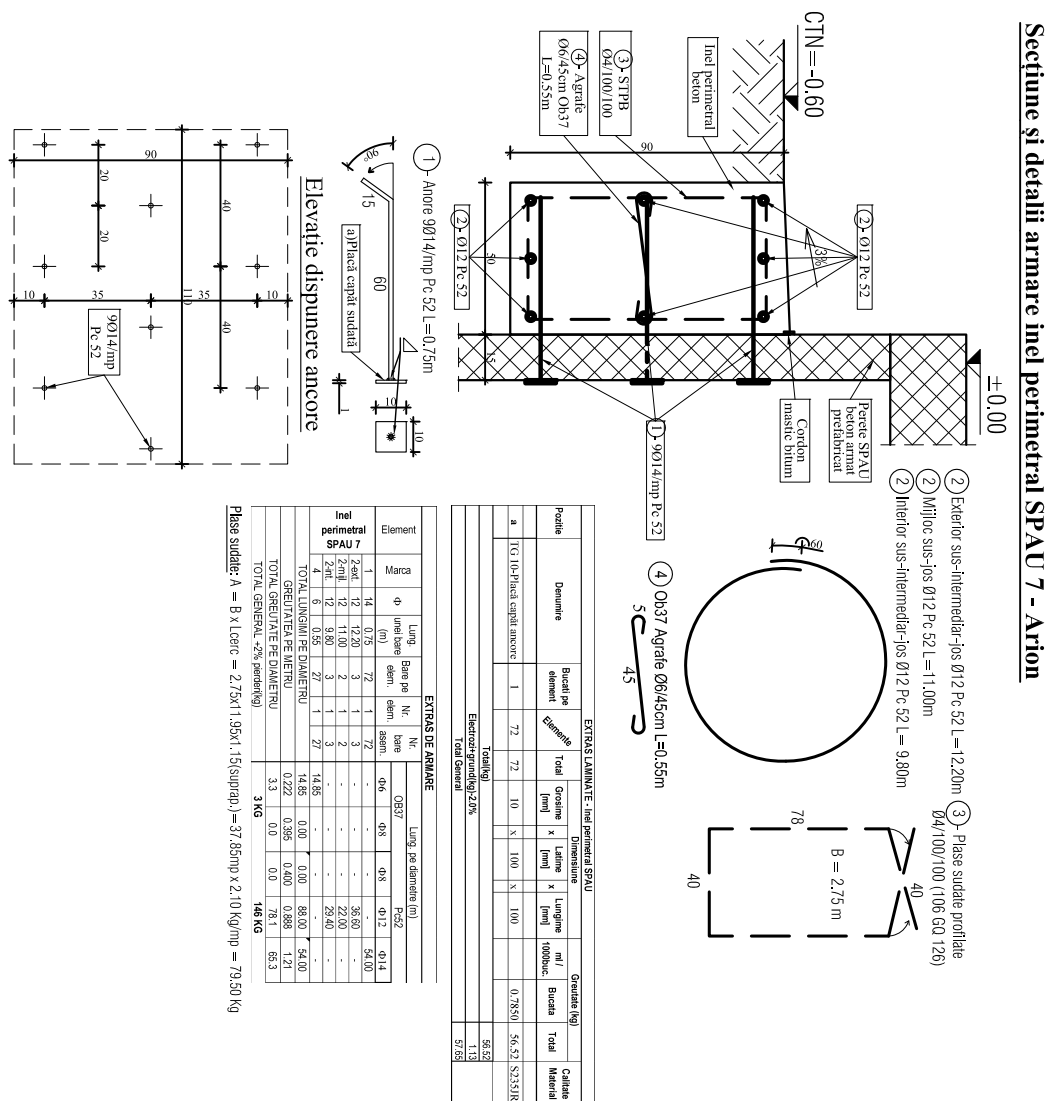
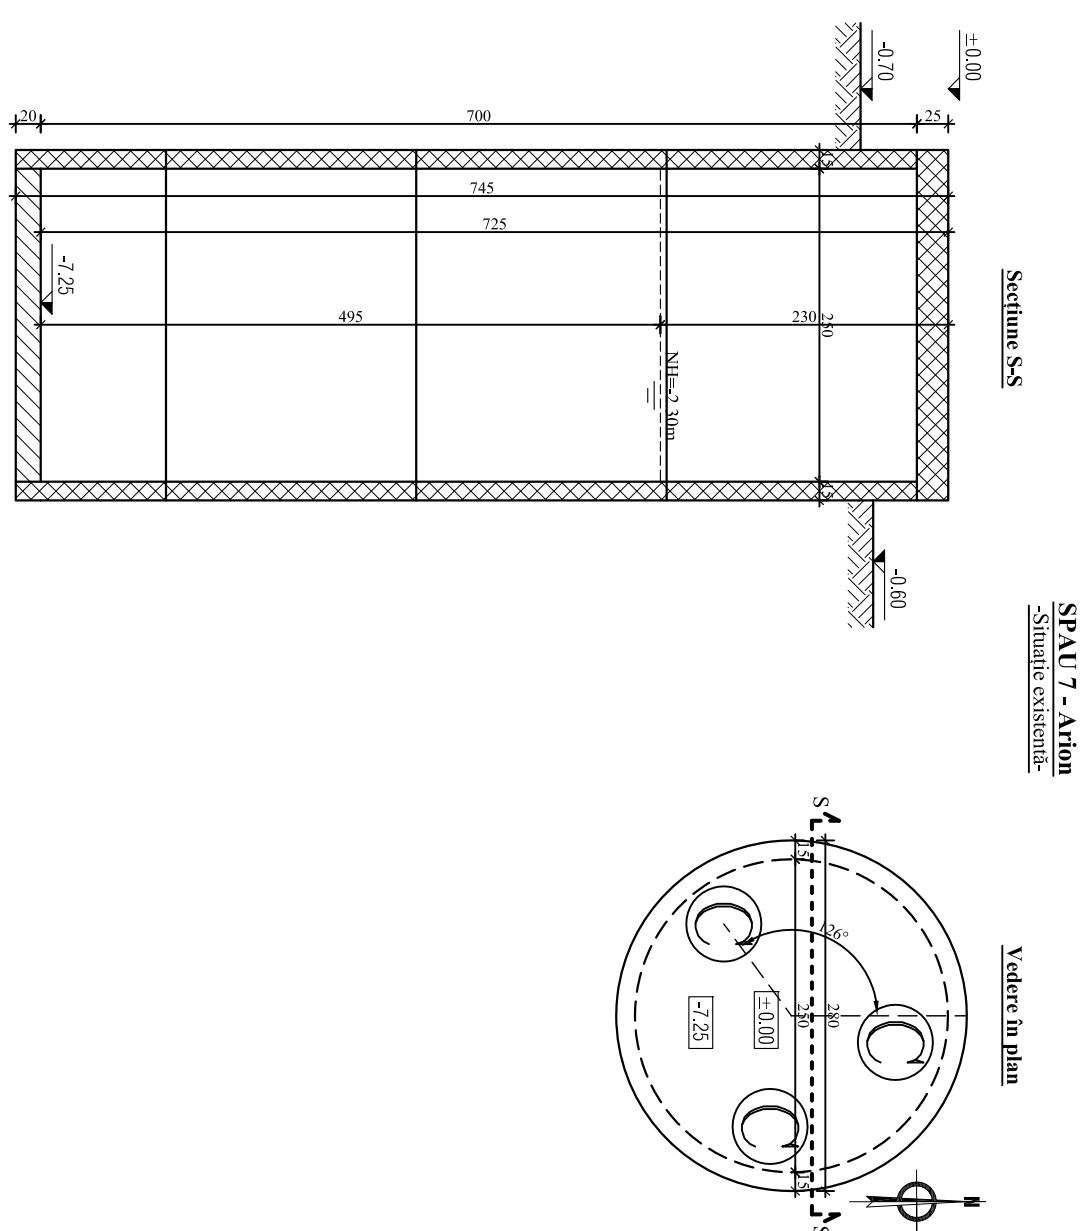
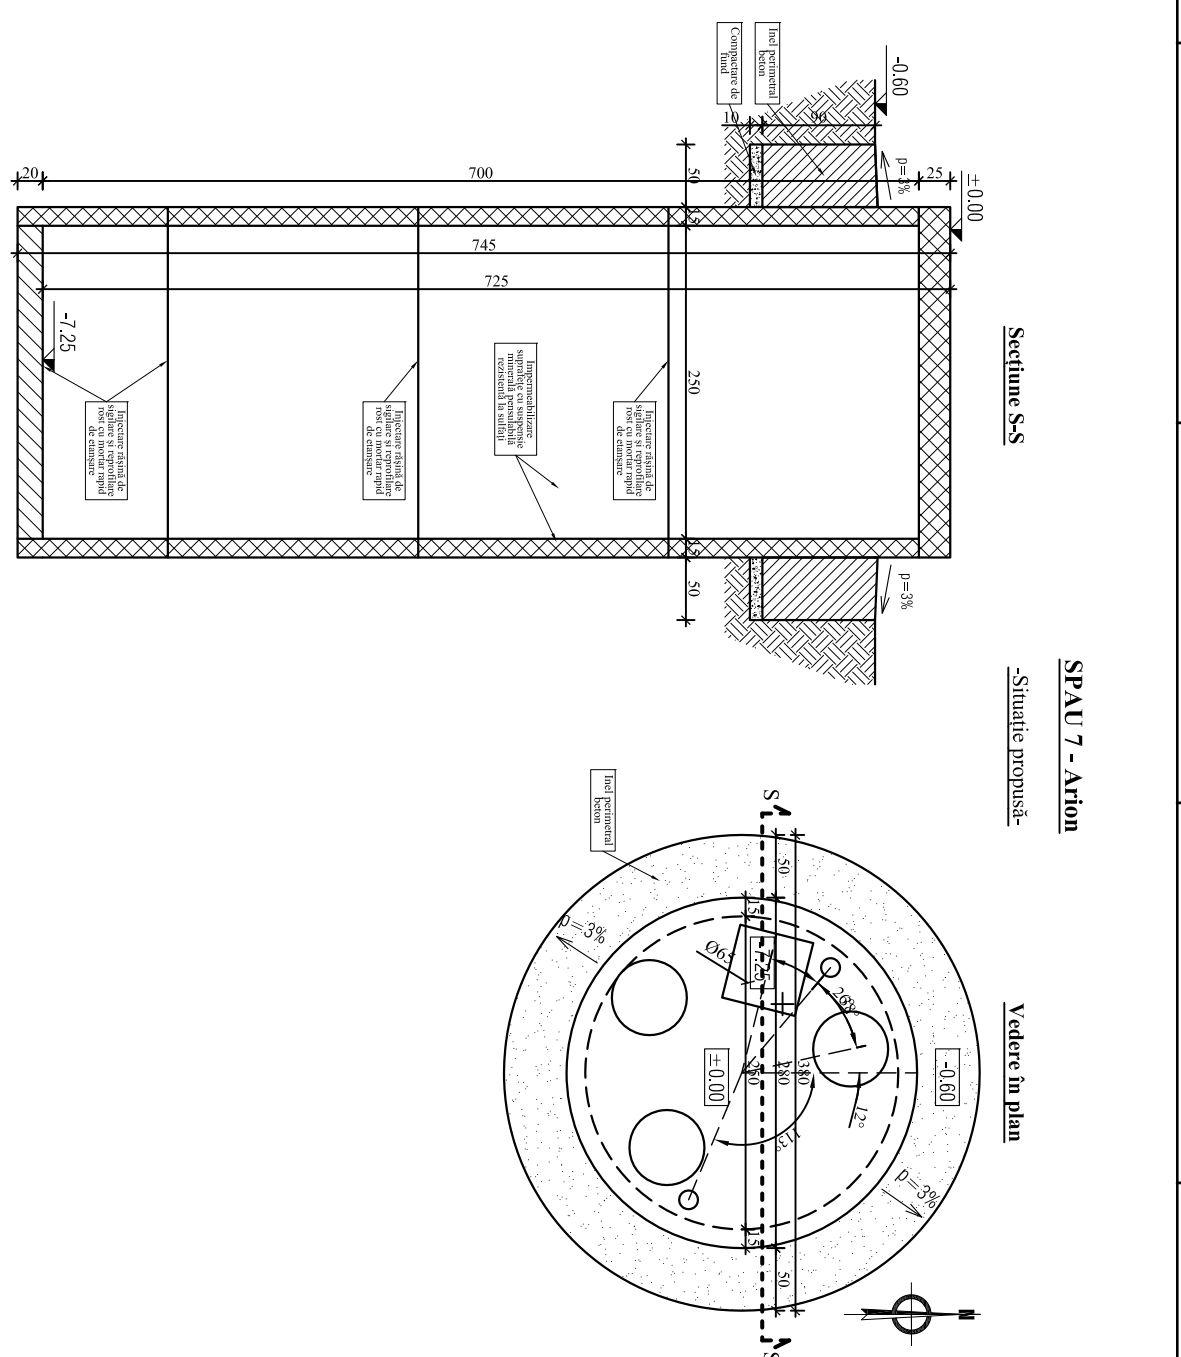


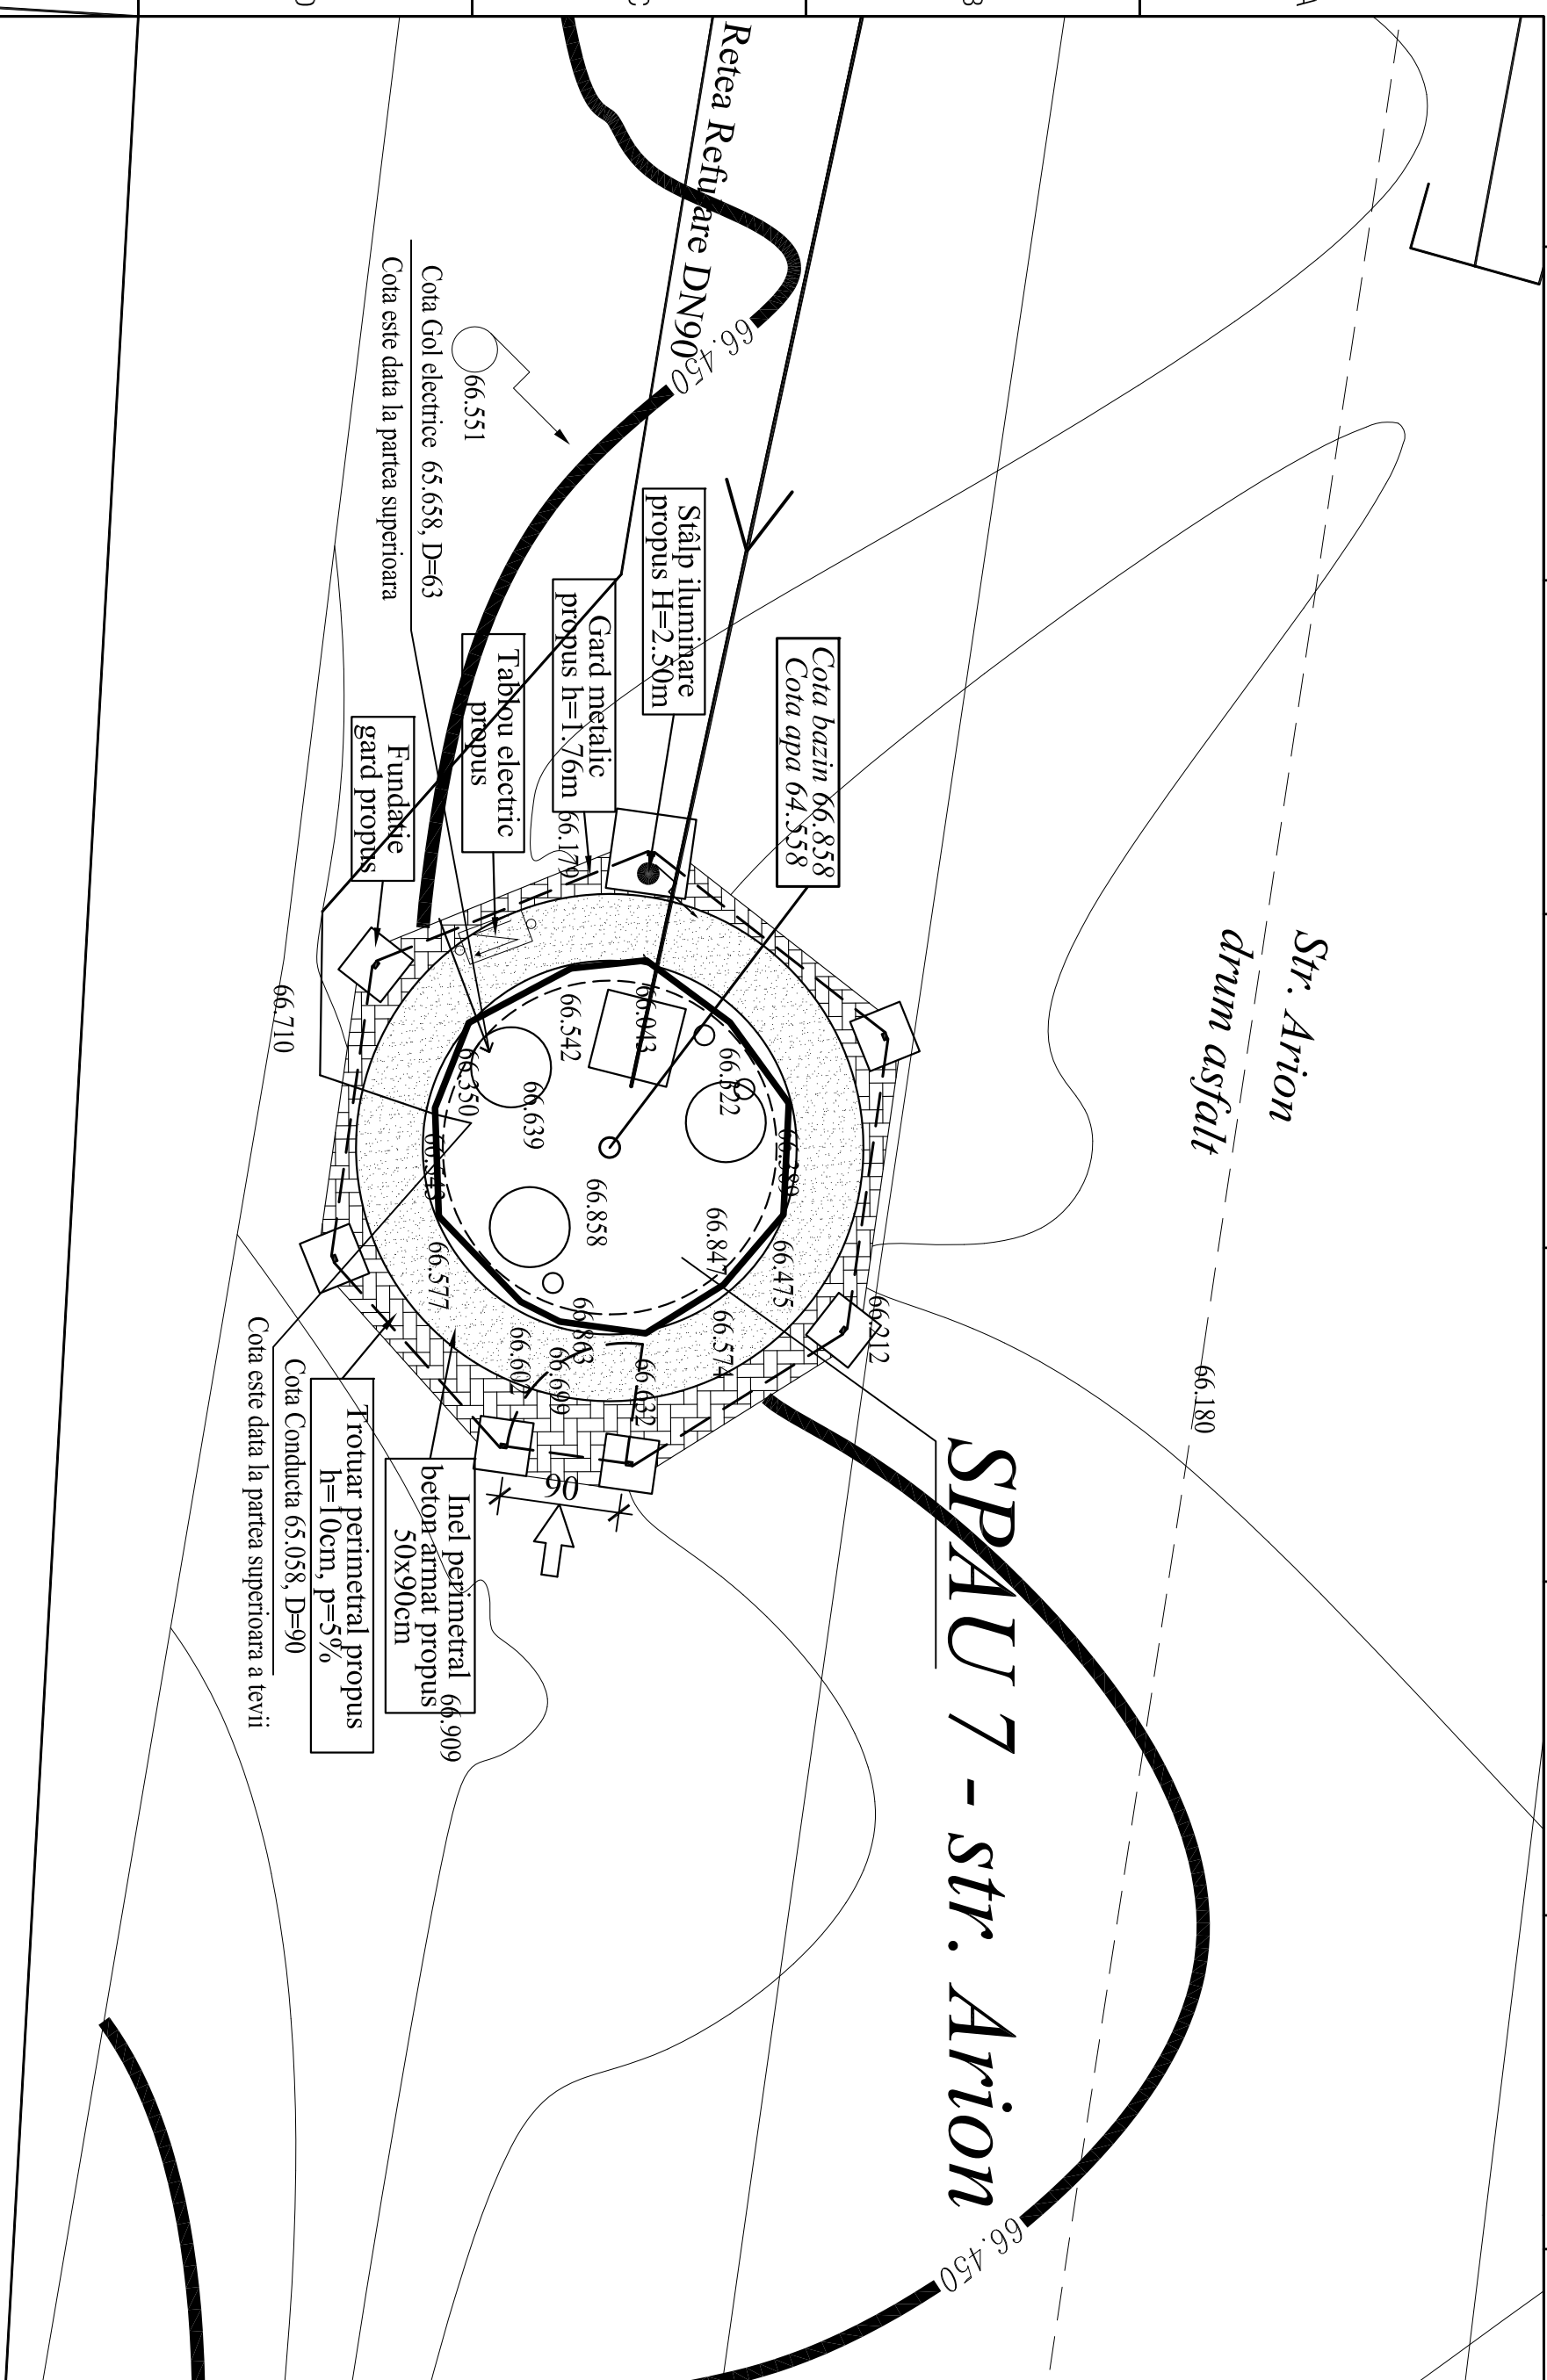

SPECIFICATE	NOME	SIGNATURA	EXGENTA	REFERAT / EXPERTIZA NR. / DATA
VERIFICATOR / EXPERT				RECEPUTA
				PROIECT NR.

 ISJ 9901 09.045 (1801)		S.C. E.S.R.L. Ingh. Sorosana Petrucci, s.r.l. - 70036, Bari Tel. 0832/21.55.762/0832/712.717-70036, Bari e-mail: info@esr.it		PROCONIM	
 SPECIFICATE		NOME		SEMMATICA	
SEF PROJECT		Ing. Paul Turcanu		12/01/2010	
PROIECTAT		Ing. Paul Turcanu		06/2016	
DESEIAT		Ing. Paul Turcanu		06/2016	
SCARA D.T.A.C.		SCARA D.T.A.C.		SCARA D.T.A.C.	
PLANSAN R 7.01		PLANSAN R 7.01		PLANSAN R 7.01	

MATERIALE:
Beton:
Inel perimetral: C16/20
Otel:
- armături: Pc52, Ob 37;
- laminate: S235 JR
TTA

SPECIFICAȚIE	N
VERIFICATOR / EXPERT	

SPECIFICAȚIE	N
VERIFICATOR / EXPERT	

SPECIFICAȚIE	N
VERIFICATOR / EXPERT	